Public Works. Canada.

GEORGIAN BAY SHIP CANAL

ESTIMATE PLAN
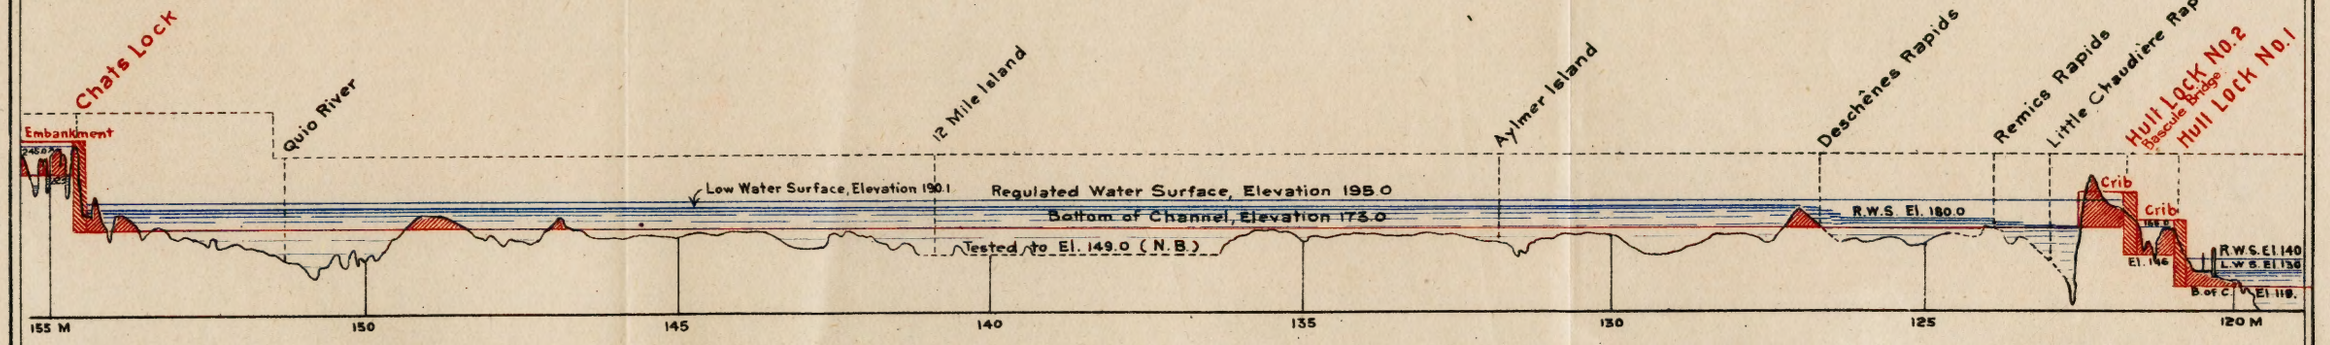
HULL LOCK № 2 TO CHATS LOCK